



Approved For Release 2011/09/06 : CIA-RDP89-00244R001403270014-5

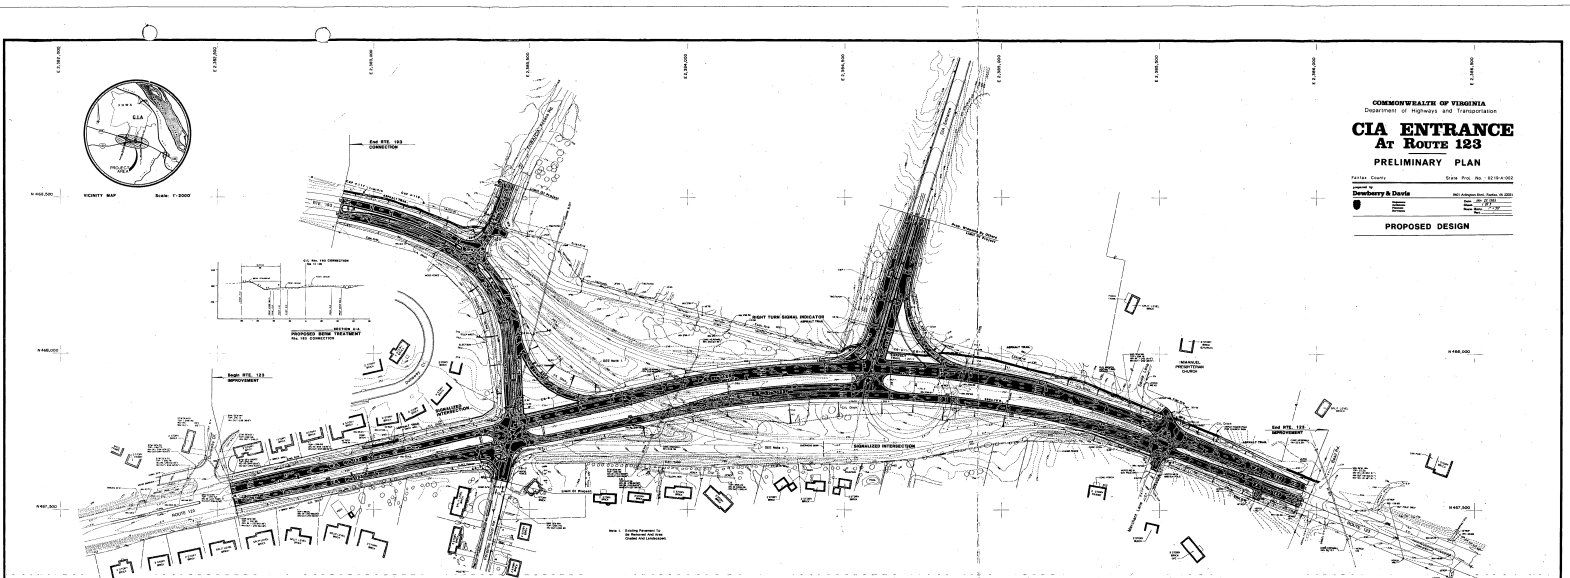

Approved For Release 2011/09/06 : CIA-RDP89-00244R001403270014-5

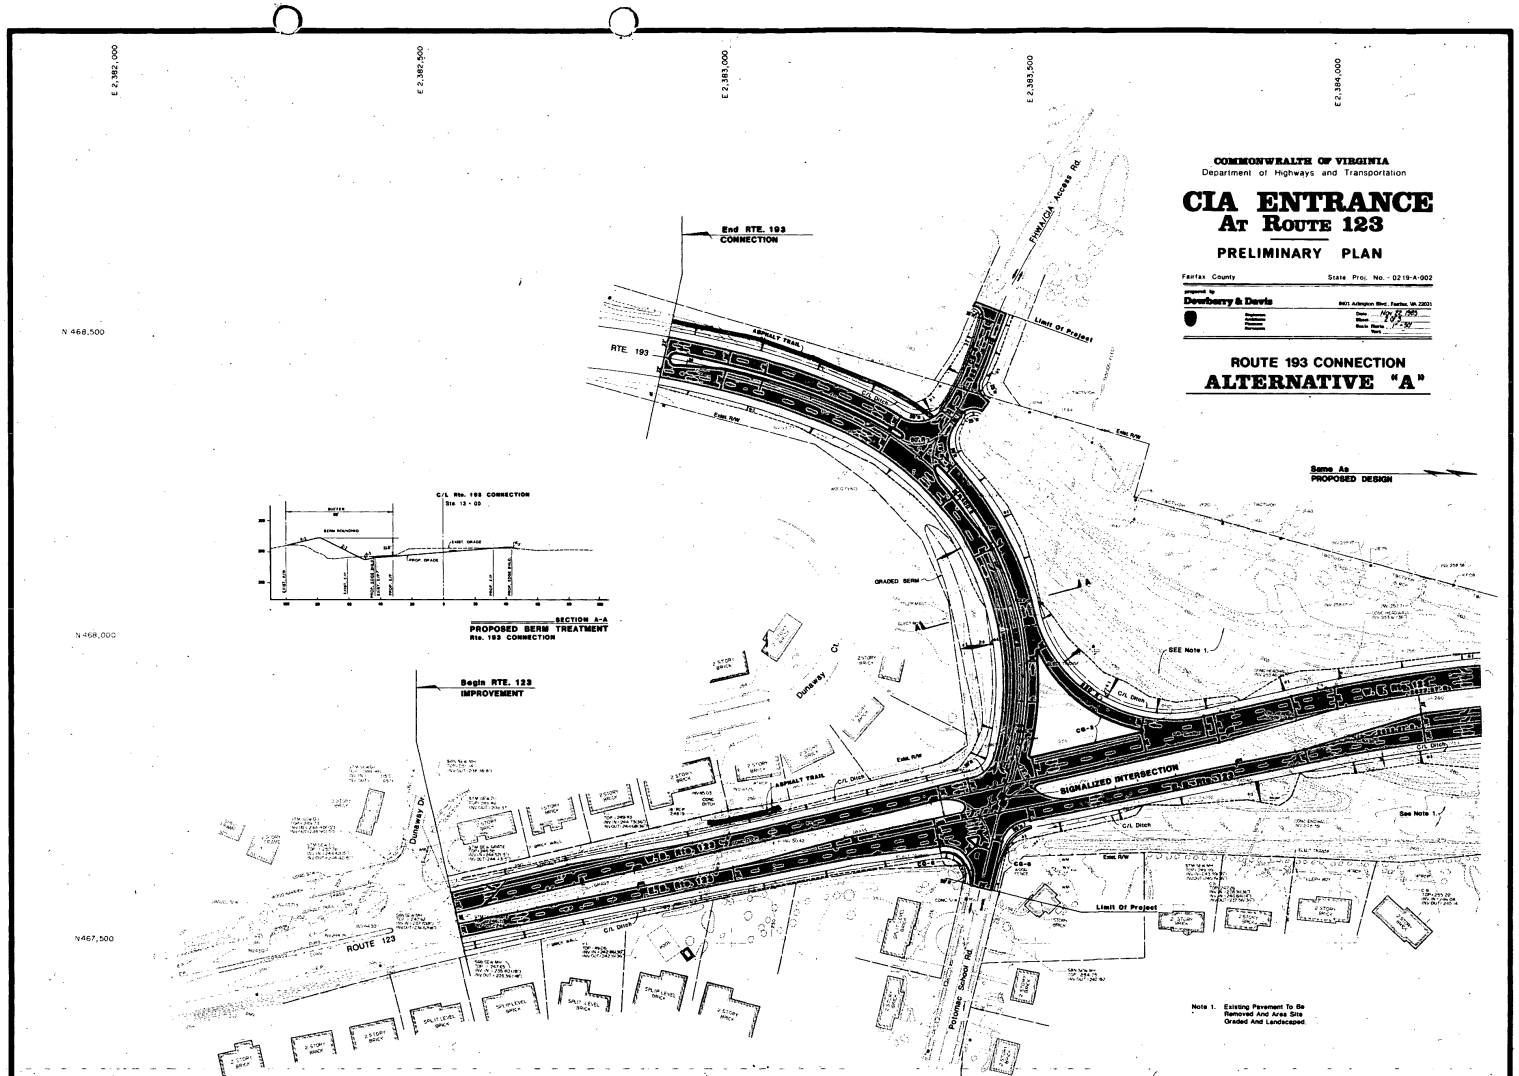






A horizontal scale bar labeled "SCALE IN FEET" at the top. It has tick marks at 0, 100, and 200 feet.



**PRELIMINARY SIGNING PLAN
ALTERNATIVE 2
Route 123/Route 193 CIA Entrance**

Dewberry & Davis

Engineers
Architects
Planners

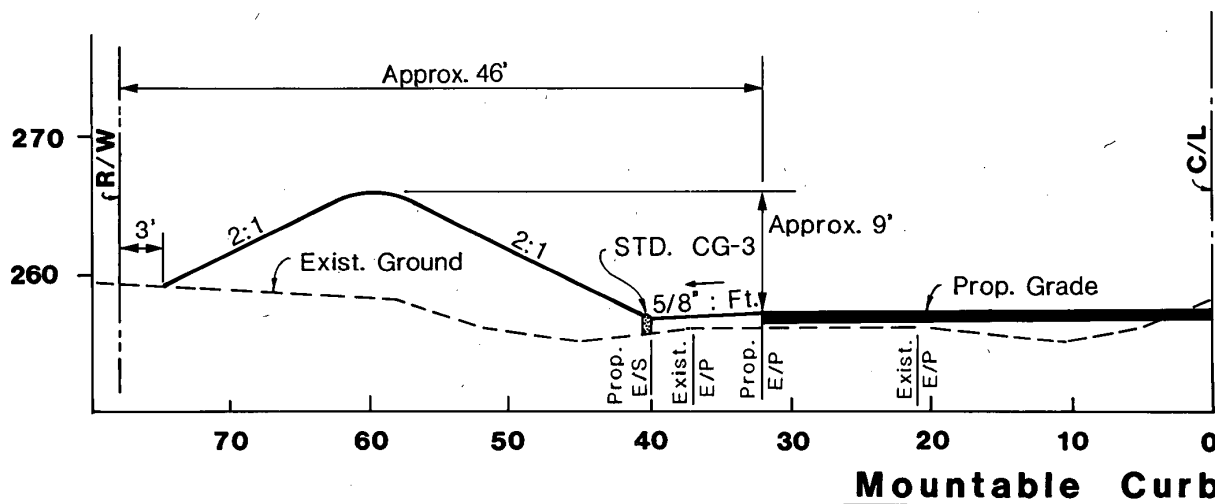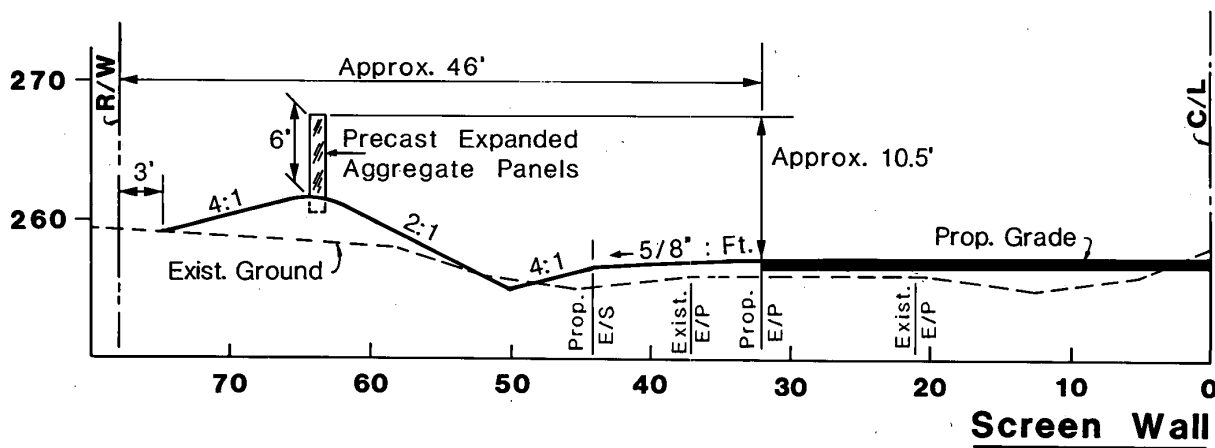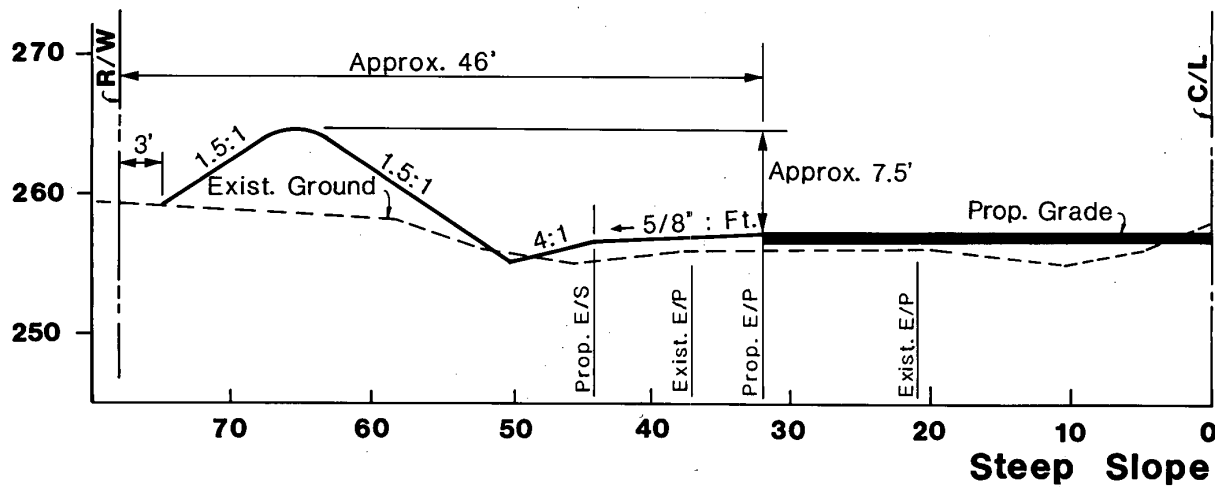

TYPICAL SECTIONS
PROPOSED DESIGN
Sta. 12 + 00 Rte. 193

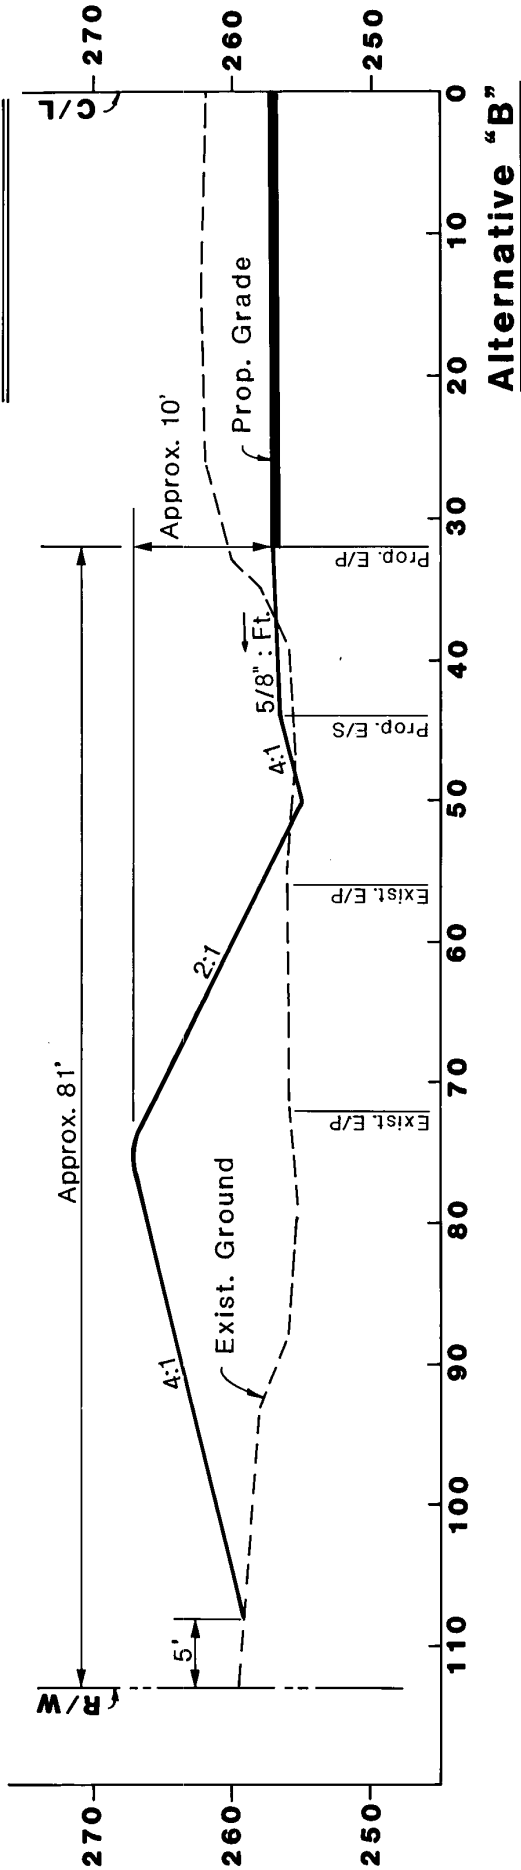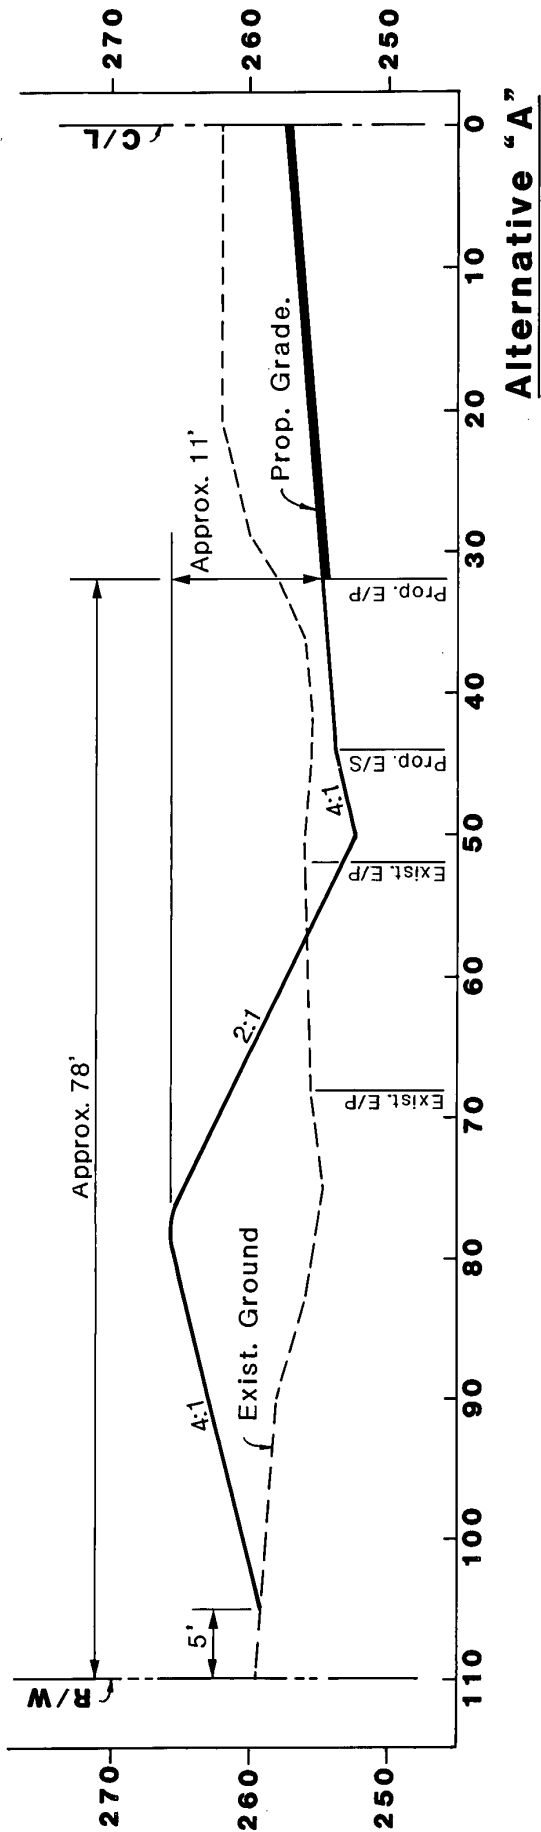

TYPICAL SECTIONS

ALTERNATIVE DESIGNS

STA. 12 + 00 Rte. 193